Acrylic ARCR System

Existing Modified bitumen Membrane

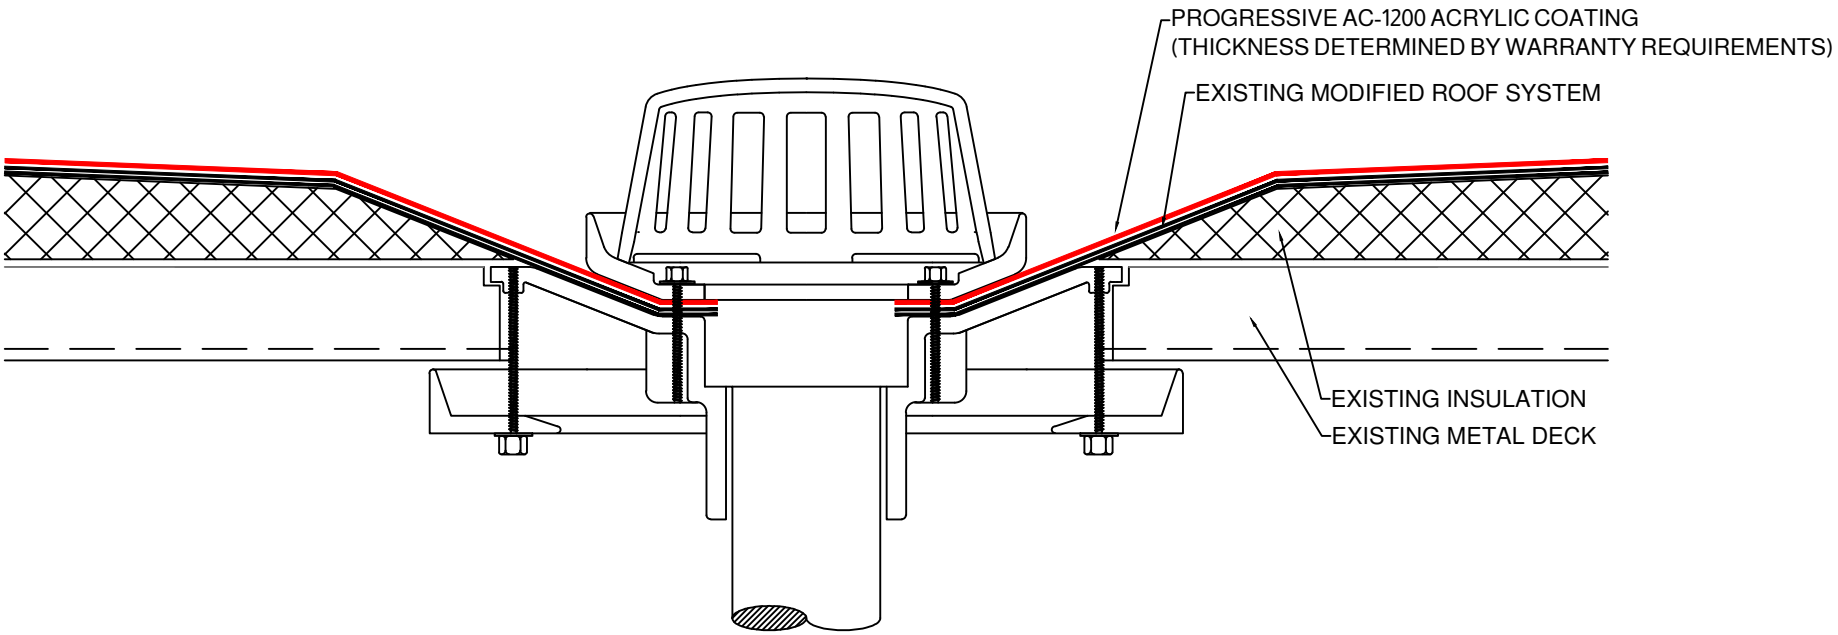

NOTE: INSTALL BLEED BLOCK PRIMER AS REQUIRED

PROGRESSIVE MATERIALS

Detail: Drain Detail - Modified Bitumen	540 Central Court New Albany, IN 47150 812-944-7803 phone 812-944-7804 fax
Scale: Not To Scale	