Acrylic ARCR System

Existing Metal Roof Ridge Cap Detail

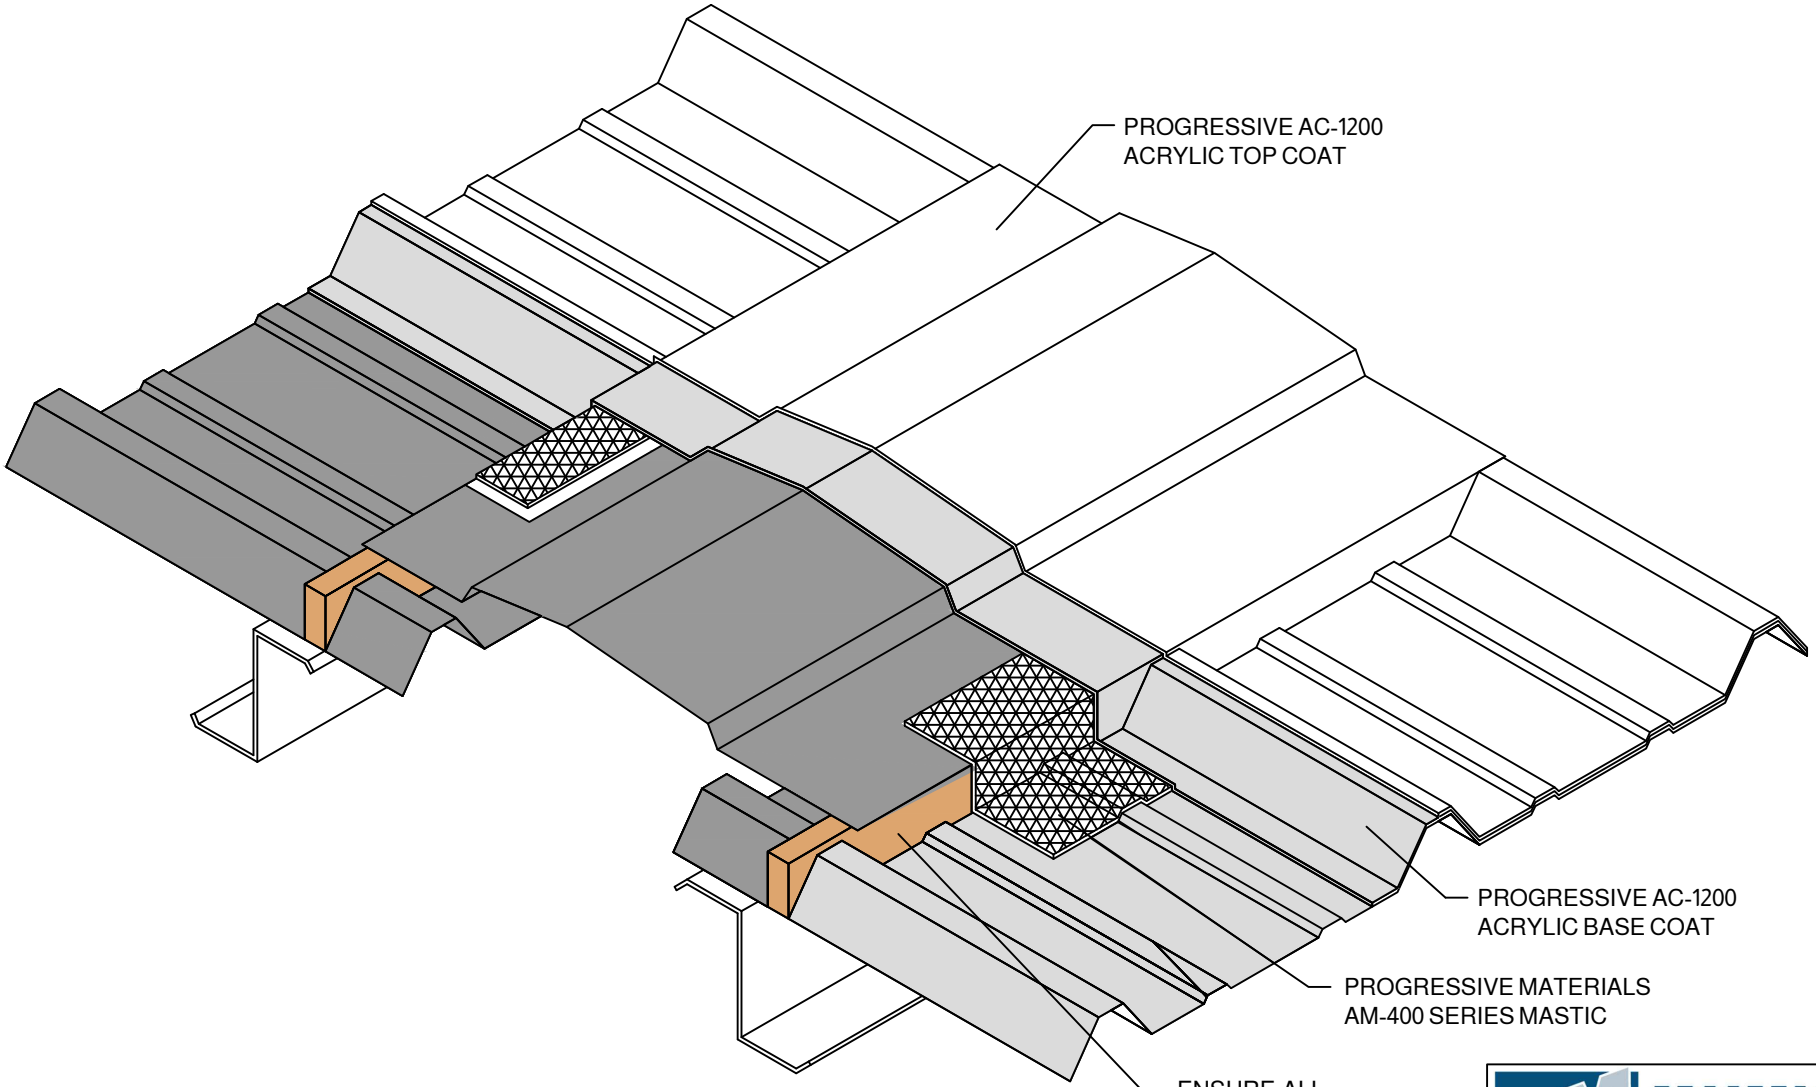

Detail:	Raised Ridge Detail
Scale:	Not To Scale

PROGRESSIVE MATERIALS

540 Central Court
New Albany, IN 47150
812-944-7803 phone
812-944-7804 fax