Spray Foam / Acrylic Roof System

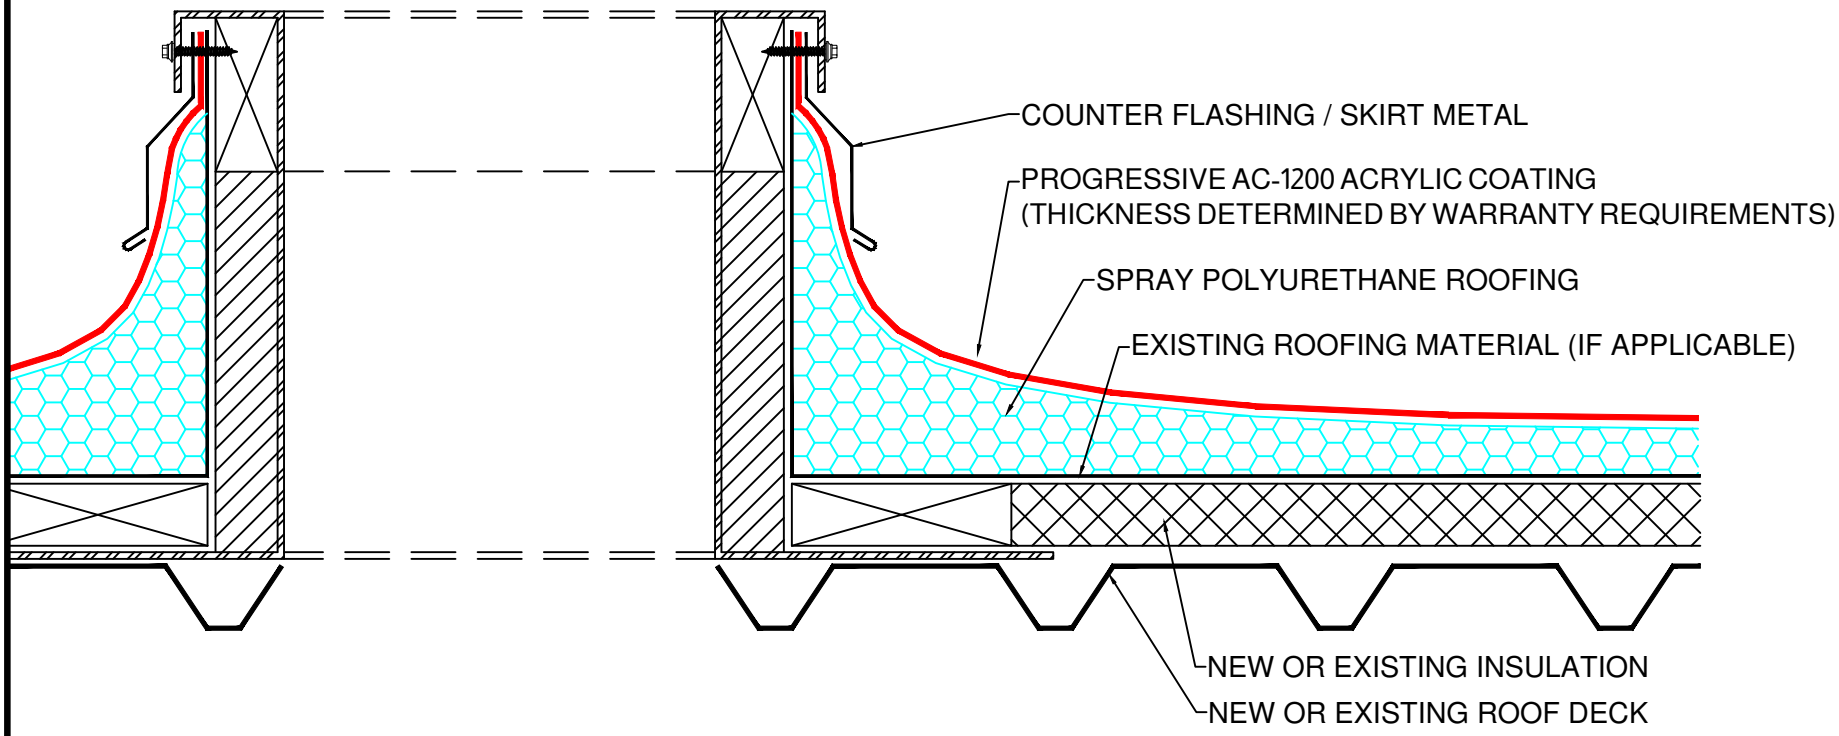

PROGRESSIVE MATERIALS

Detail:	Curb Detail
Scale:	Not To Scale

540 Central Court
New Albany, IN 47150
812-944-7803 phone
812-944-7804 fax