Acrylic ARCR System

Existing Modified bitumen Membrane

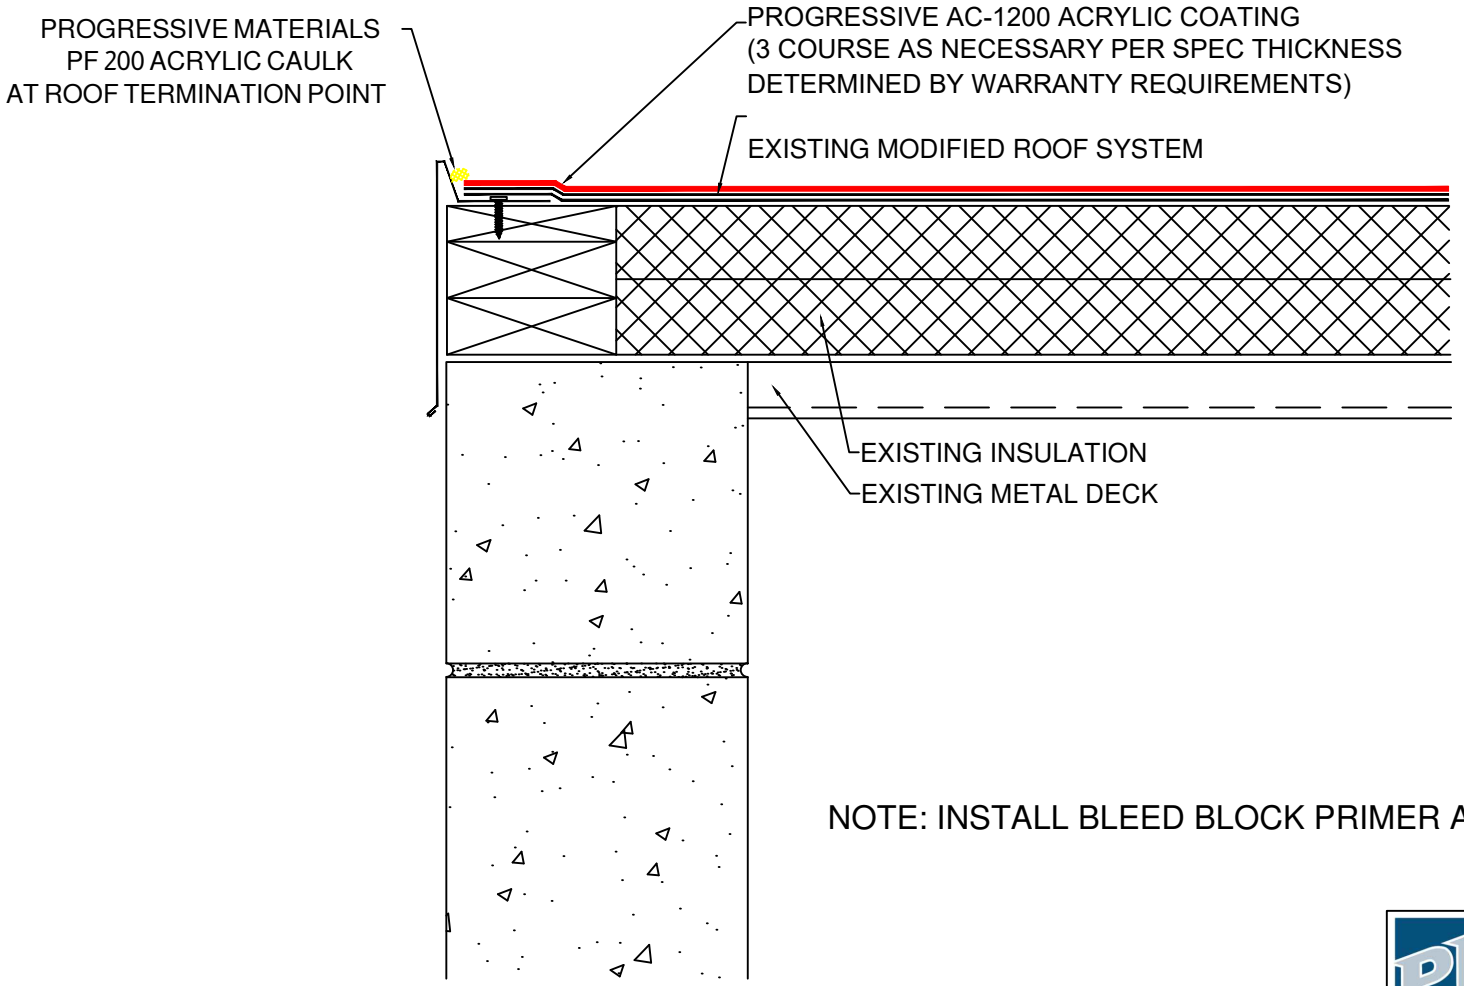

NOTE: INSTALL BLEED BLOCK PRIMER AS REQUIRED

PROGRESSIVE MATERIALS

Detail:	Edge Detail - Modified Bitumen
Scale:	Not To Scale

540 Central Court
New Albany, IN 47150
812-944-7803 phone
812-944-7804 fax