Acrylic ARCR System

Existing Modified bitumen Membrane

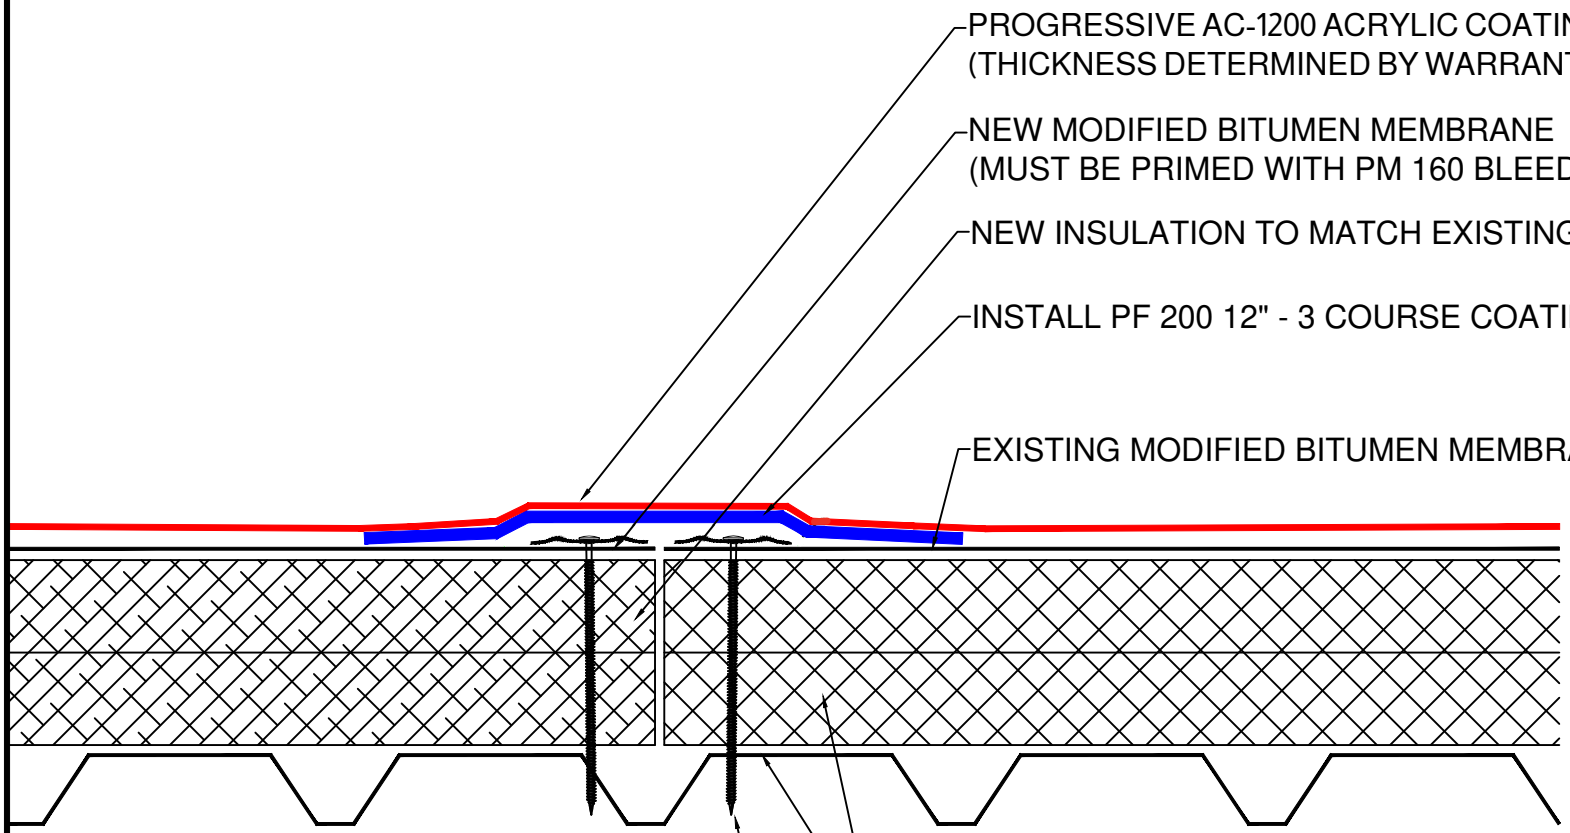

NOTE: PRIME AS REQUIRED TO ENSURE ADEQUATE ADHESION

Detail:	Roof Patch - Modified Bitumen
Scale:	Not To Scale

PROGRESSIVE MATERIALS
540 Central Court
New Albany, IN 47150
812-944-7803 phone
812-944-7804 fax